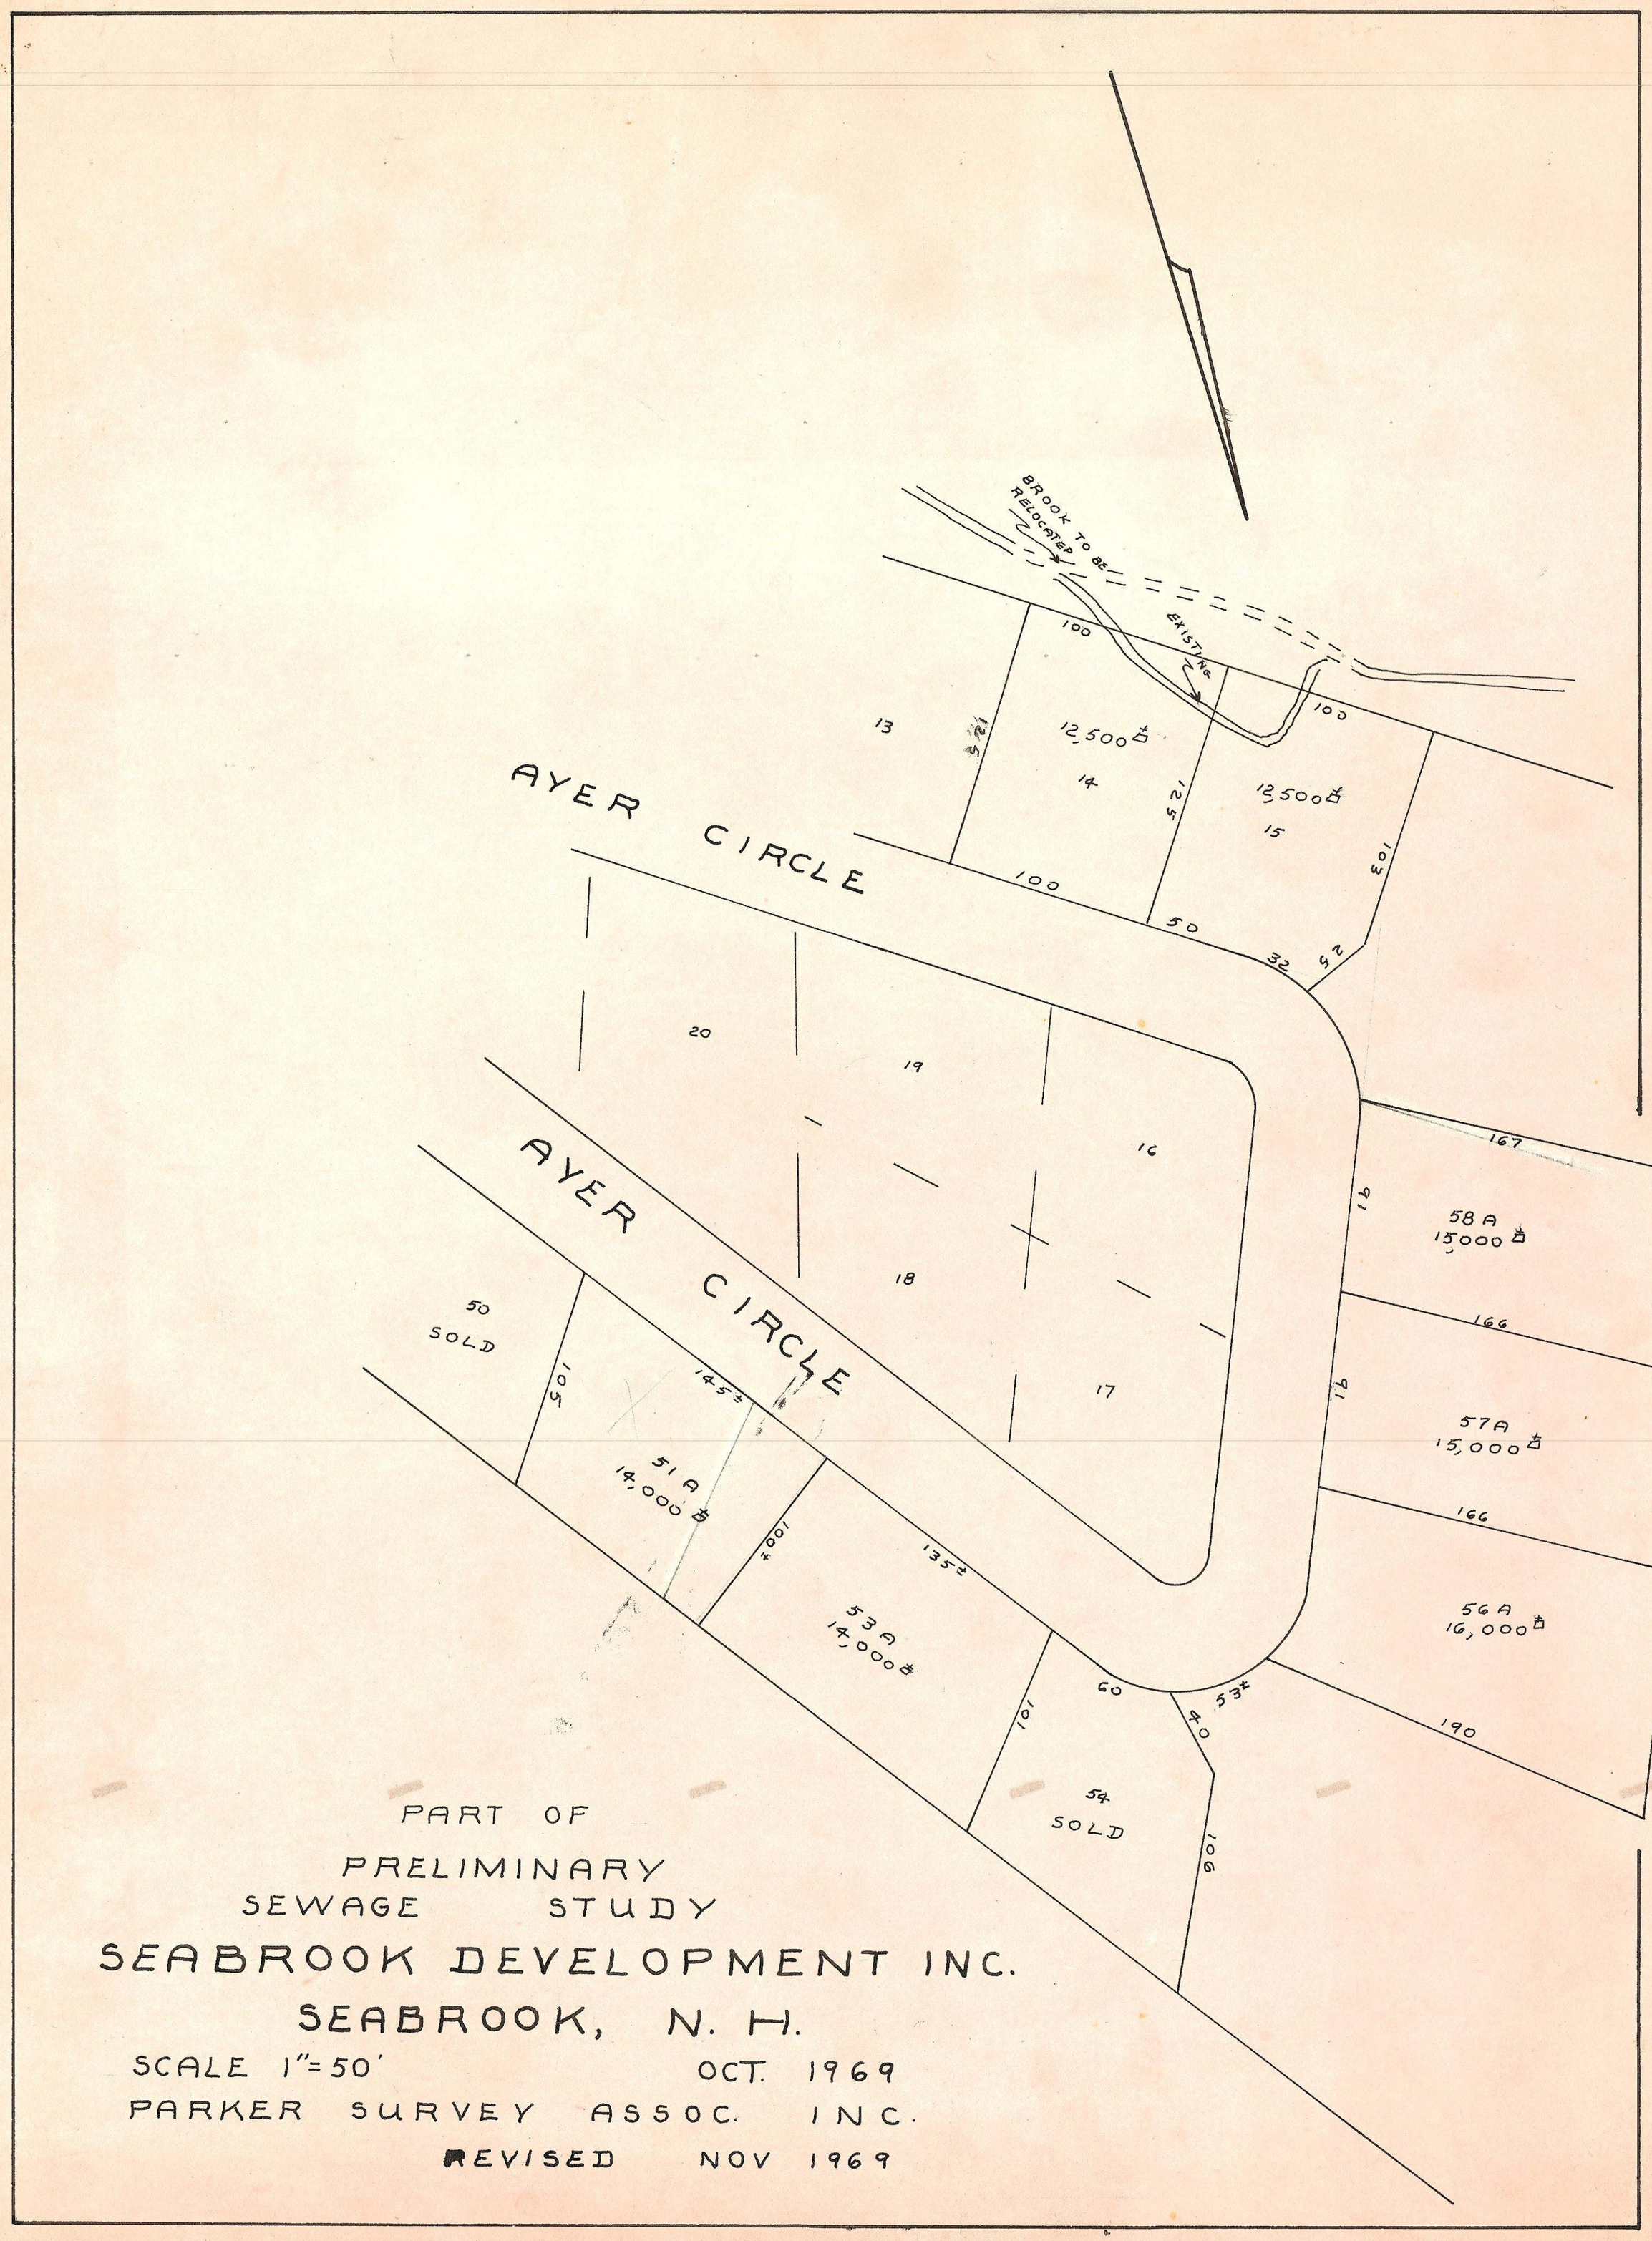

PART OF

PRELIMINARY

SEWAGE STUDY

SEABROOK DEVELOPMENT INC.

SEABROOK, N. H.

SCALE 1"=50' OCT. 1969

PARKER SURVEY ASSOC. INC.

REVISED NOV 1969

749

CONTOUR PLAN
SEABROOK DEVELOPMENT INC.
SEABROOK, N.H.

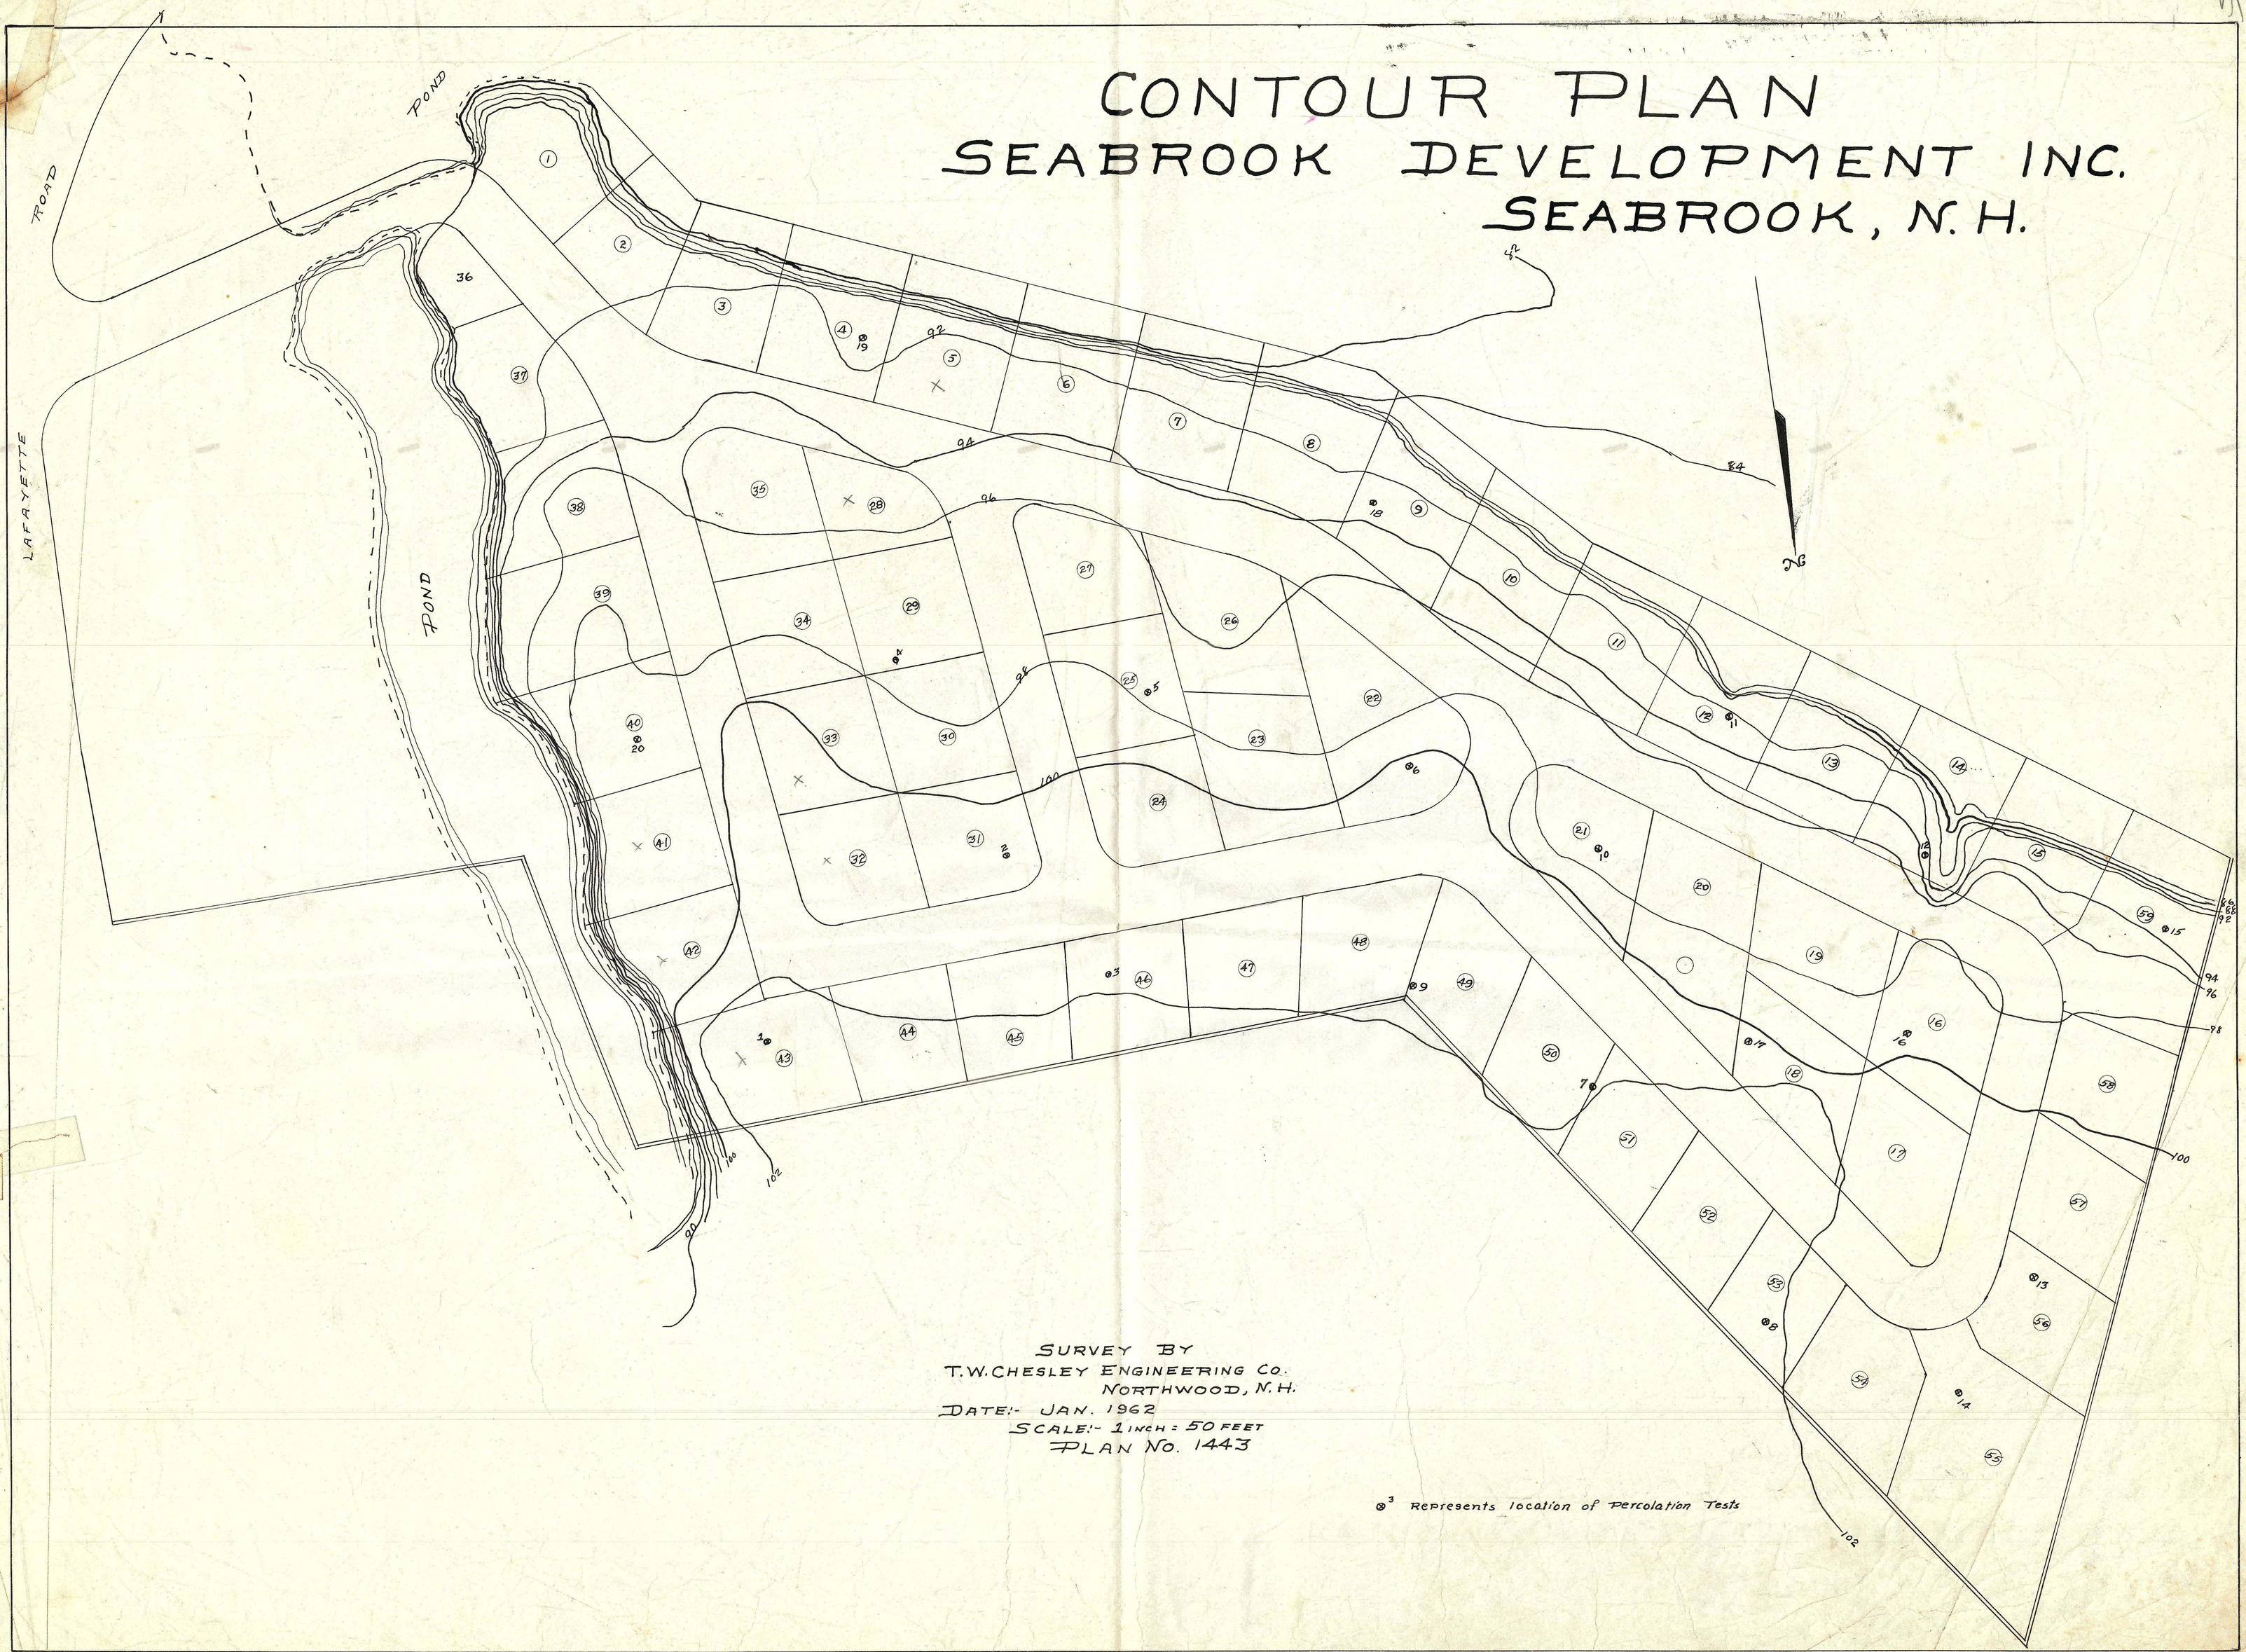

SURVEY BY
T.W. CHESLEY ENGINEERING CO.
NORTHWOOD, N.H.
DATE:- JAN. 1962
SCALE:- 1 INCH = 50 FEET
PLAN NO. 1443

⊗³ Represents location of Percolation Tests

749

749

749

DRAINAGE PLAN
SEABROOK DEVELOPMENT INC.
SEABROOK, N. H.

LAFAYETTE ROAD

LAKE SHORE DRIVE

EVERGREEN DRIVE

FOREST COURT

FOREST DRIVE

AYER CIRCLE

AYER CIRCLE

Surface Flow

TYPICAL DRAINAGE

ROAD SURFACE

AVG. DEPTH 6.0'

10" PIPE

2'-0" CRUSHED STONE

TYPICAL DROP INLET
Scale:- 1"= 2'-0"

C.I. FRAME & COVER

6" PIPE

SURVEY & DESIGN BY
T.W. CHESLEY ENGINEERING CO.
NORTHWOOD, N.H.

DATE. JAN. 1962
SCALE:- 1 INCH = 50 FEET
PLAN NO. 1442

This plan No 1442, January 25, 1962 on the drainage of Seabrook development has been approved by the Seabrook Planning Board to submit for complete final acceptance of the subdivision.

Vernon R. Small
Chairman & Secretary, Seabrook Planning Board.
Jan. 25, 1962.

TYPICAL SEWAGE SYSTEM
FOR
SEABROOK DEVELOPMENT INC.

SEABROOK N. H.
SCALE 1"=20' OCT 1969
PARKER SURVEY ASSOC. INC.
SEABROOK, N.H.

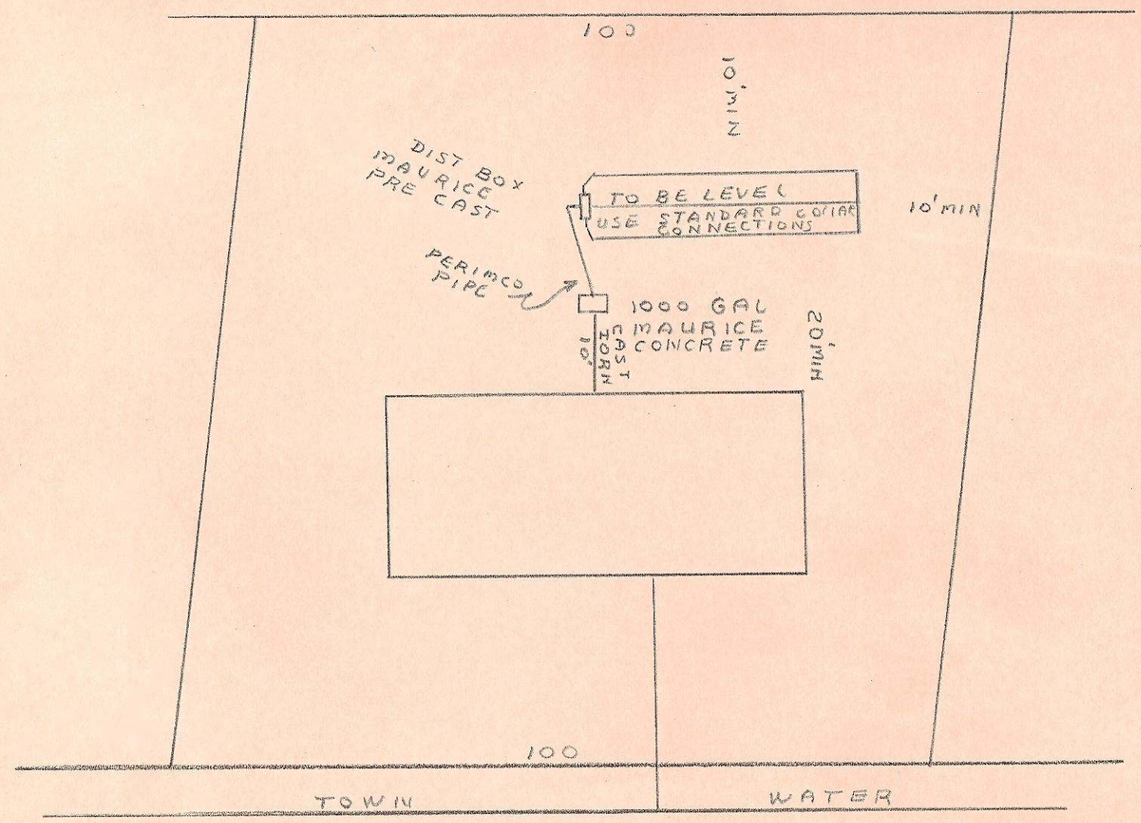

PARTIAL SECTION OF LEACHING BED

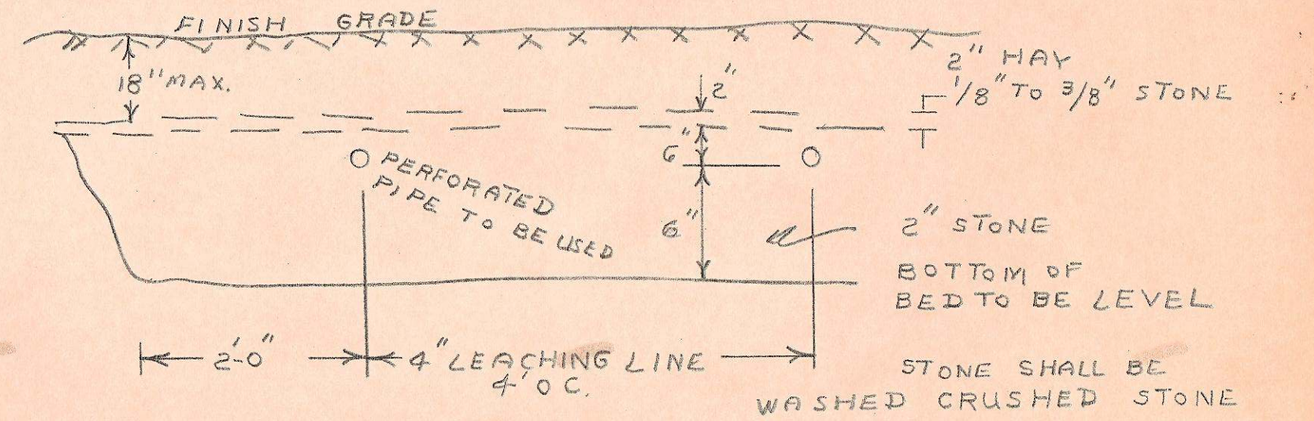

STONE SHALL BE WASHED CRUSHED STONE OR WASHED GRAVEL FREE FROM IRON FINES, DUST & ORGANIC MATTER AS LAID